



C-C Arrival Quarter - North Elevation
SCALE: 1:200 @A1




D-D Avenue Quarter - East Elevation
SCALE: 1:200 @A1

Copyright. All Rights Reserved.
This work is copyright and cannot be produced or copied in any form or by any means (graphic, electronic or mechanical including photocopying) without the written permission of the originator. Any licence, express or implied, to use this document for any purpose whatsoever is restricted to the terms of the agreement or implied agreement between the originator and the receiving party.
Levels and contours are relative to an Ordnance Survey Datum
Figured dimensions in millimetres.

NOTES:

KEY PLAN

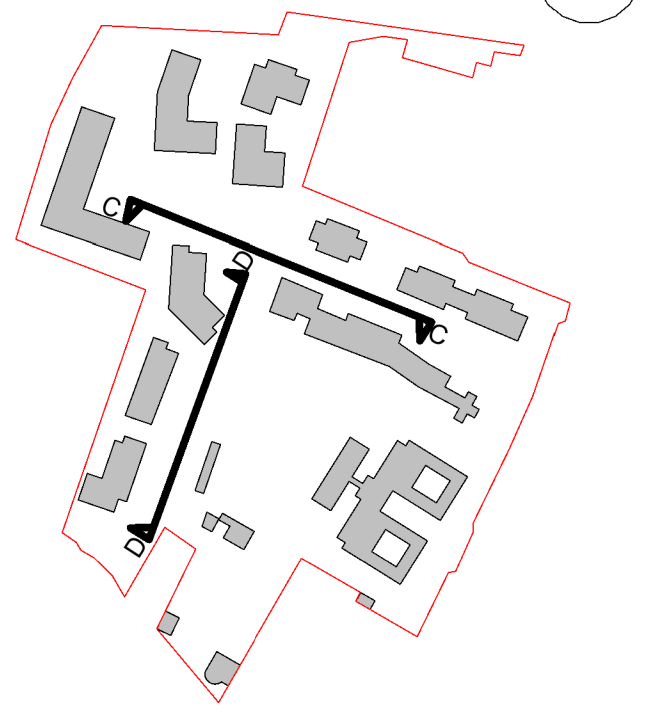

NOTES:

The landscaping shown on this drawing is notional. Refer to NMP's drawings and design statement for specifics regarding landscaping elements.

REVISION SCHEDULE			
NO.	DATE	ISSUED BY	DESCRIPTION
P01	21/10/2022	RB	LRO Pre-App
P02	03/03/2023	RB	LRO Application

ST.VINCENTS HOSPITAL FAIRVIEW REDEVELOPMENT

PROJECT ADDRESS
St.Vincent's Hospital,
Fairview, Dublin 3

CLIENT
St.Vincent's Hospital Fairview



DRAWING		ISSUED
Arrival Quarter North Elevation and Avenue Quarter East Elevation		03/03/2023
SCALE @A1	DRAWN BY:	
1:200	MJ	
CHECKED BY:		Checker
PROJECT NO:		20008
PROJECT ARCHITECT:		Paul Barry
DRAWING NO:		SVRD-STW-ST-ZZ-DR-A-024003
REVISION		P02