


NOTES:

KEY PLAN

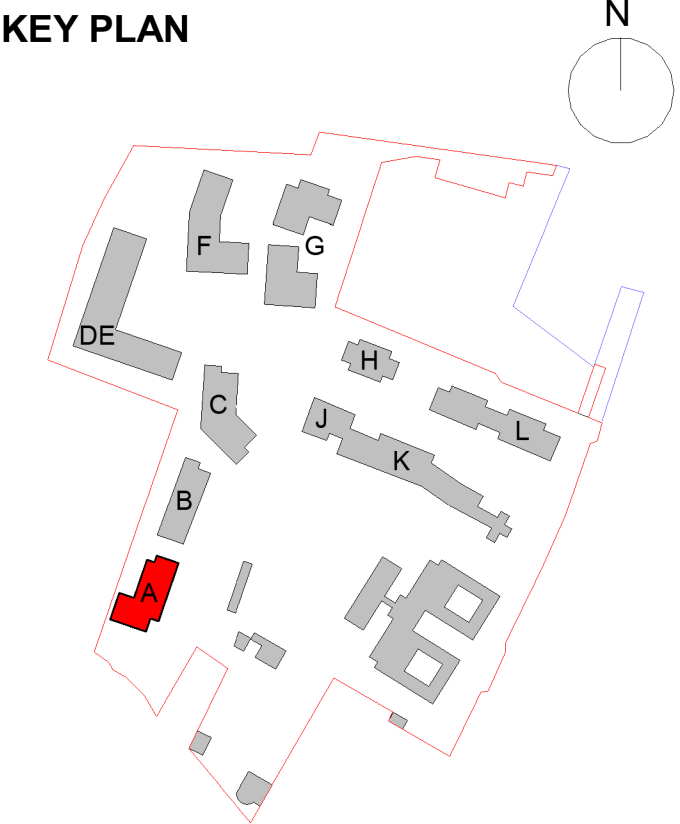

EXTERNAL MATERIALS:

- Red Brick
- Dark Grey Brick
- Brick Texture
- Double Glazed windows with RAL 7022 frames
- Cladding to RAL 7022
- Privacy Screen in Powdercoated Aluminium to RAL 7022
- Horizontal Aluminium Louvres to RAL 7022
- Metal and Glass Canopy with Metal to RAL 7022
- Louvred Doors to Dark Grey RAL 7022
- Bin Store - Galvanised Steel Bars with Sedum Roof
- Bike Store - Timber Slats
- Fritted Double Glazed Windows with RAL 7022 frames

BIODIVERSITY ENHANCEMENT (See Landscape Design Statement- 3.10  
Landscape Design Strategies : Biodiversity Enhancements for further details)

- Swift Box
- Bat Box
- Wooden Bird Box
- Pollinator Nesting Box

| REVISION SCHEDULE |          |           |                 |
|-------------------|----------|-----------|-----------------|
| NO.               | DATE     | ISSUED BY | DESCRIPTION     |
| P01               | 21/10/22 | PB        | LRD Pre-App     |
| P02               | 03/03/23 | PB        | LRD Application |
|                   |          |           |                 |
|                   |          |           |                 |
|                   |          |           |                 |
|                   |          |           |                 |

PROJECT

ST. VINCENT'S HOSPITAL FAIRVIEW  
REDEVELOPMENT

PROJECT ADDRESS

St Vincent's Hospital,  
Fairview, Dublin 3

CLIENT

St. Vincent's Hospital Fairview

PROJECT TEAM



19 Merrion Square, Dublin 2, Ireland  
Tel: +353 (0)1 669 3000  
Email: mail@stwarchitects.com  
Web: www.stwarchitects.com

DRAWING

Block A Elevations


|                           |                    |
|---------------------------|--------------------|
| SCALE @A1                 | ISSUED:            |
| 1:200                     | 03/03/23           |
| DRAWN BY:                 | CHECKED BY:        |
| MJ                        | Checker            |
| PROJECT NO.               | PROJECT ARCHITECT: |
| 20006                     | PAUL BARRY         |
| DRAWING NO.               | REVISION           |
| SVRD-STW-A-ZZ-DR-A-024001 | P02                |



2 North Elevation  
SCALE: 1 : 200



1 East Elevation  
SCALE: 1 : 200

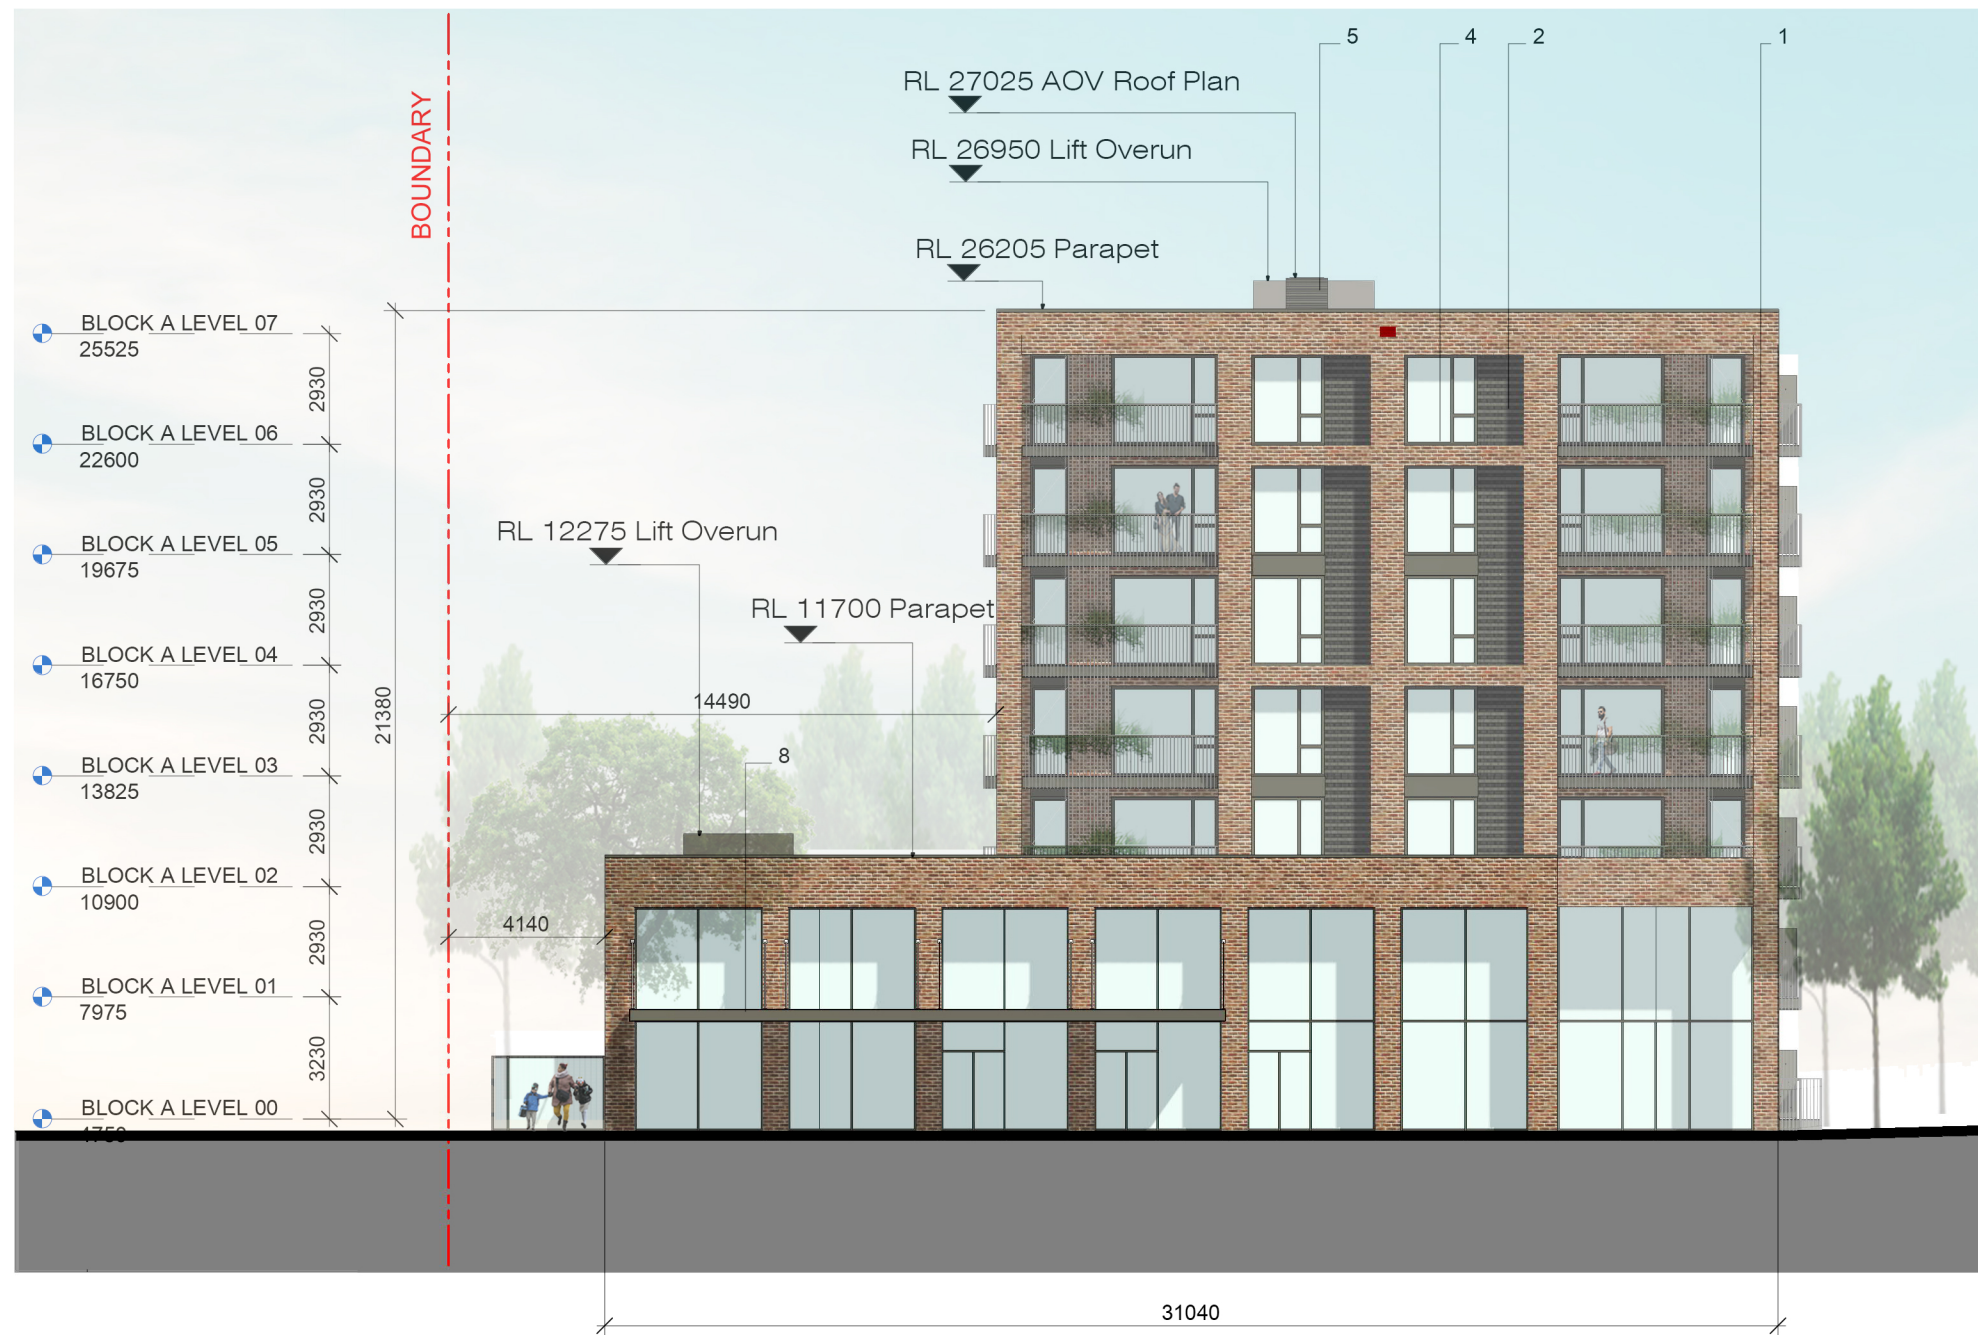

3 South Elevation  
SCALE: 1 : 200



4 West Elevation  
SCALE: 1 : 200

