


Copyright. All Rights Reserved.
This work is copyright and cannot be produced or copied in any form or by any means (graphic, electronic or mechanical including photocopying) without the written permission of the originator. Any license, express or implied, to use this document for any purpose whatsoever is restricted to the terms of the agreement or implied agreement between the originator and the instructing party.
Levels and contours are relative to an Ordnance Survey Datum
Figured dimensions in millimetres.
All drawings are to be read in conjunction with Architectural Specification.

NOTES:

KEY PLAN

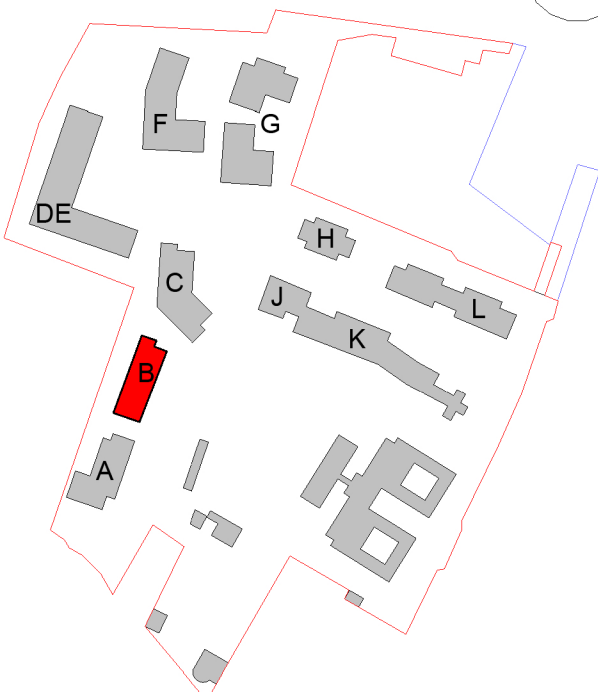

EXTERNAL MATERIALS:

- 1 Red Brick
- 2 Dark Grey Brick
- 3 Brick Texture
- 4 RAL 7022
- 5 Cladding to RAL 7022
- 6 Privacy Screens in Powdercoated Aluminium to RAL 7022
- 7 Metal and Glass Canopy with Metal to RAL 7022
- 8 Louvred Doors to Dark Grey RAL 7022
- 10 Bin Store - Galvanised Steel Bars with Sedum Roof
- 11 Bike Store - Timber Slats

BIODIVERSITY ENHANCEMENT (See Landscape Design Statement- 3.10 Landscape Design Strategies : Biodiversity Enhancements for further details)

- Swift Box
- Bat Box
- Wooden Bird Box
- Pollinator Nesting Box

- A Shrouded 2G/3G/4G/5G Antennae
- B Microwave Link Poles
- C Telecommunications Cabinets

See Telecommunications Report by ISM for details

REVISION SCHEDULE

NO.	DATE	ISSUED BY	DESCRIPTION
P01	21/10/22	PB	LRD Pre-App
P02	03/03/23	PB	LRD Application

PROJECT

ST. VINCENTS HOSPITAL FAIRVIEW REDEVELOPMENT

PROJECT ADDRESS

**St.Vincent's Hospital,
Fairview, Dublin 3**

CLIENT

St. Vincent's Hospital Fairview

PROJECT TEAM




19 Merrion Square, Dublin 2, Ireland
Tel: +353 (0)1 669 3000
Email: mail@stwarchitects.com
Web: www.stwarchitects.com

DRAWING

Block B Elevations

SCALE @A1	ISSUED:
1:200	03/03/23
DRAWN BY:	CHECKED BY:
MJ	Checker
PROJECT NO.	PROJECT ARCHITECT:
20006	PAUL BARRY
DRAWING NO.	REVISION
SVRD-STW-B-ZZ-DR-A-024001	P02

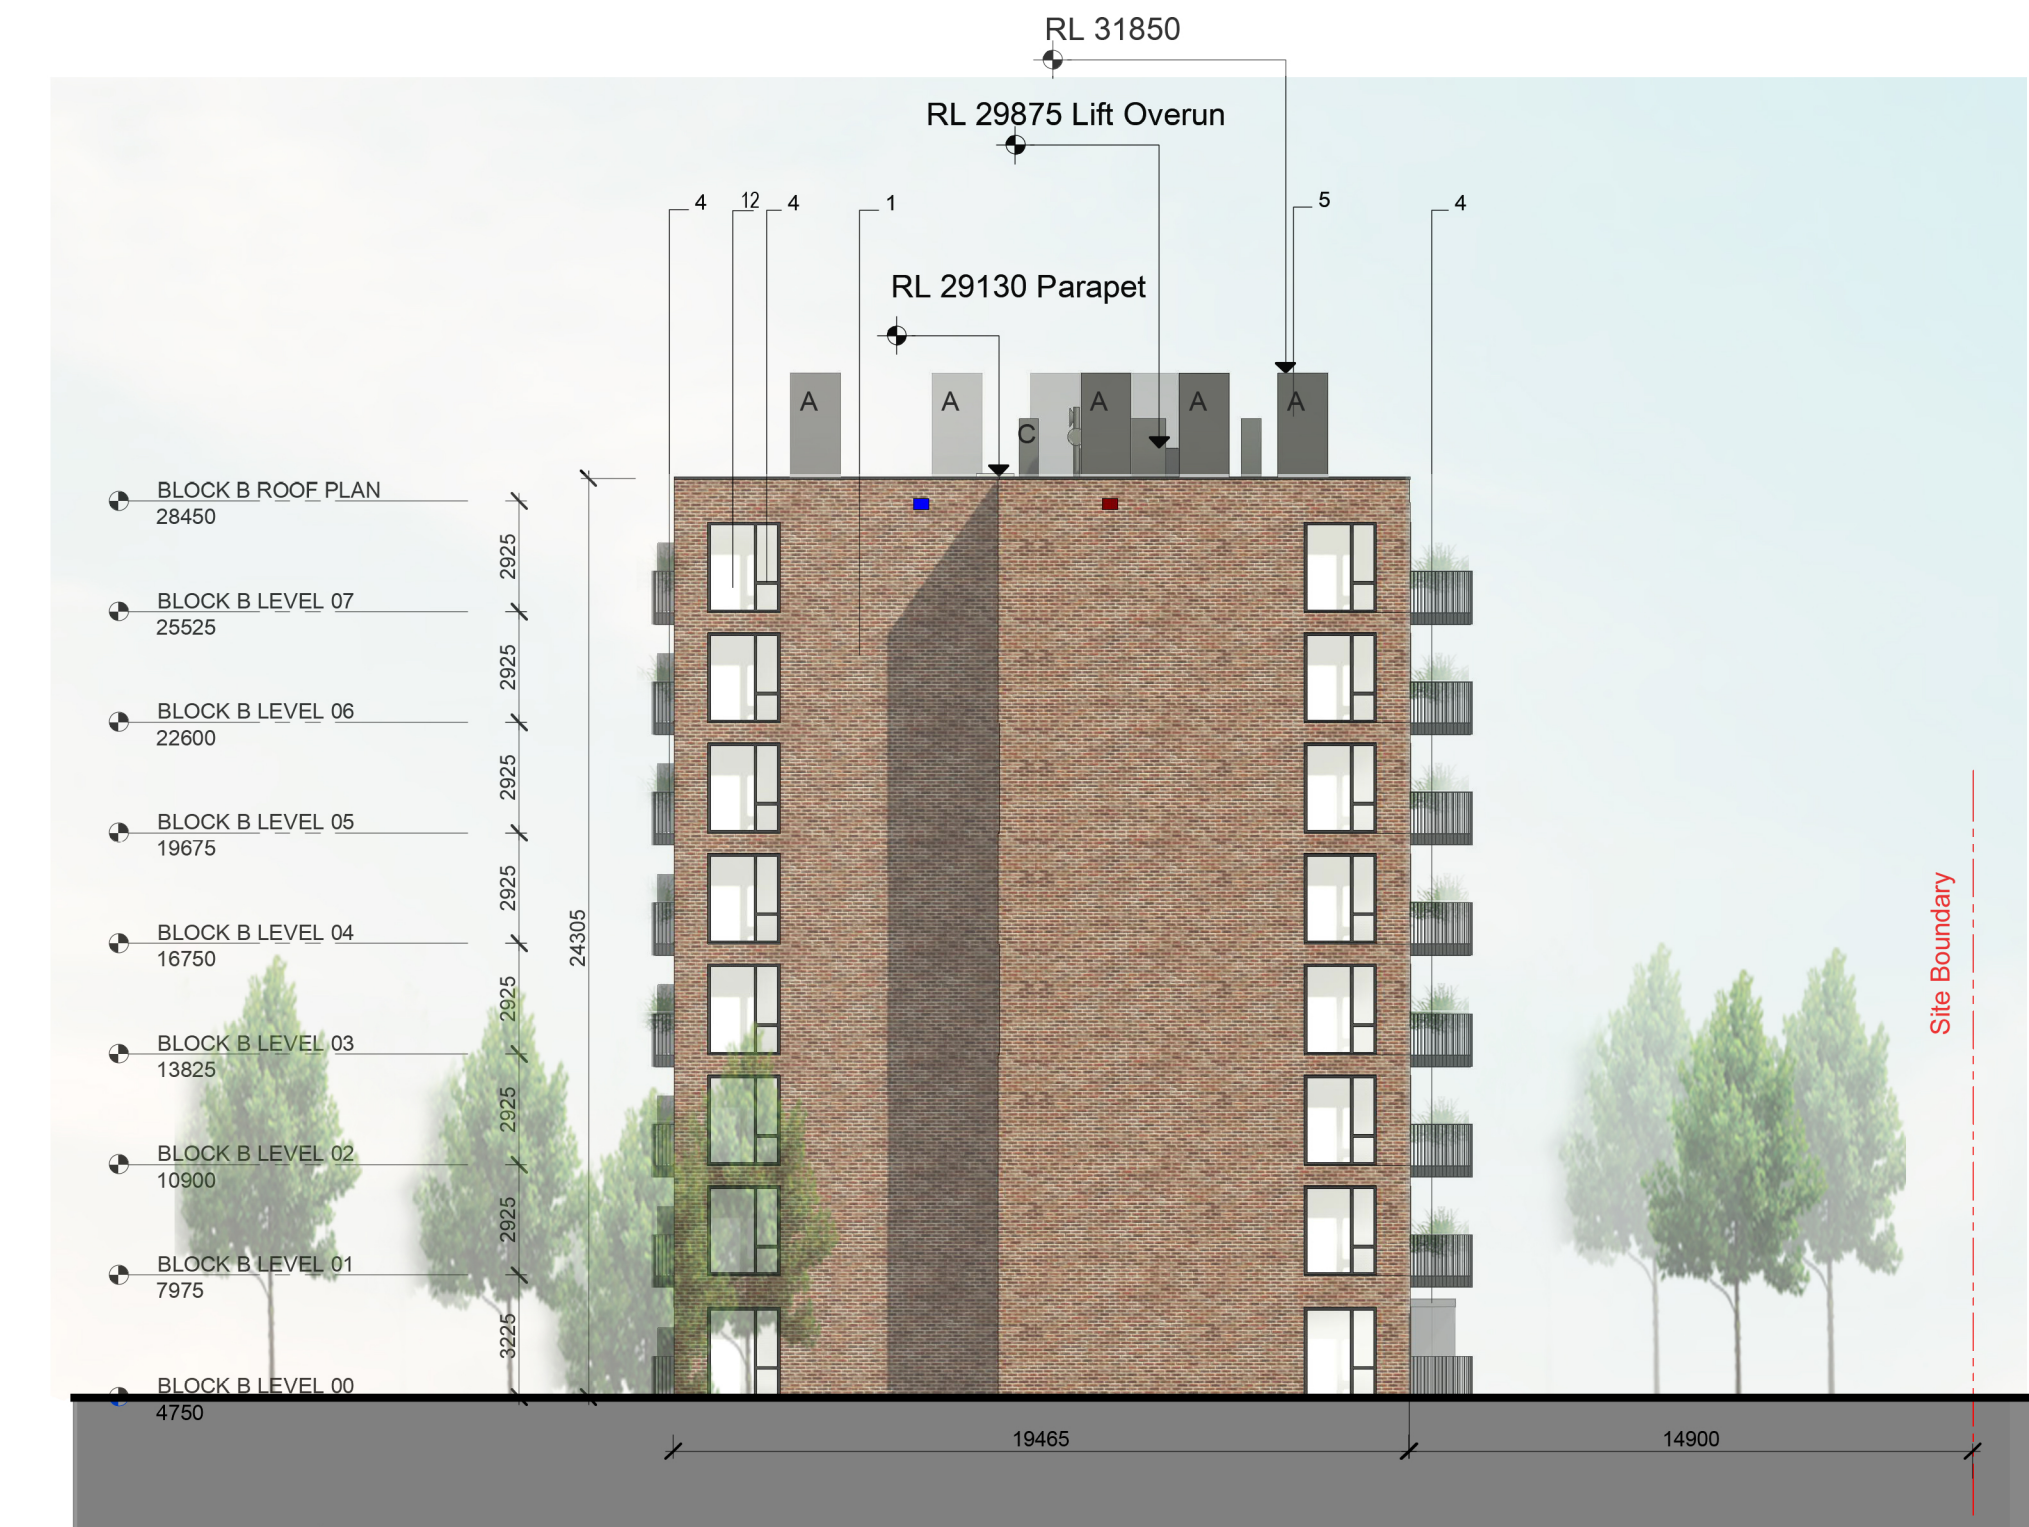

1 NORTH ELEVATION
SCALE: 1 : 200



3 EAST ELEVATION
SCALE: 1 : 200



2 SOUTH ELEVATION
SCALE: 1 : 200



4 WEST ELEVATION
SCALE: 1 : 200

