


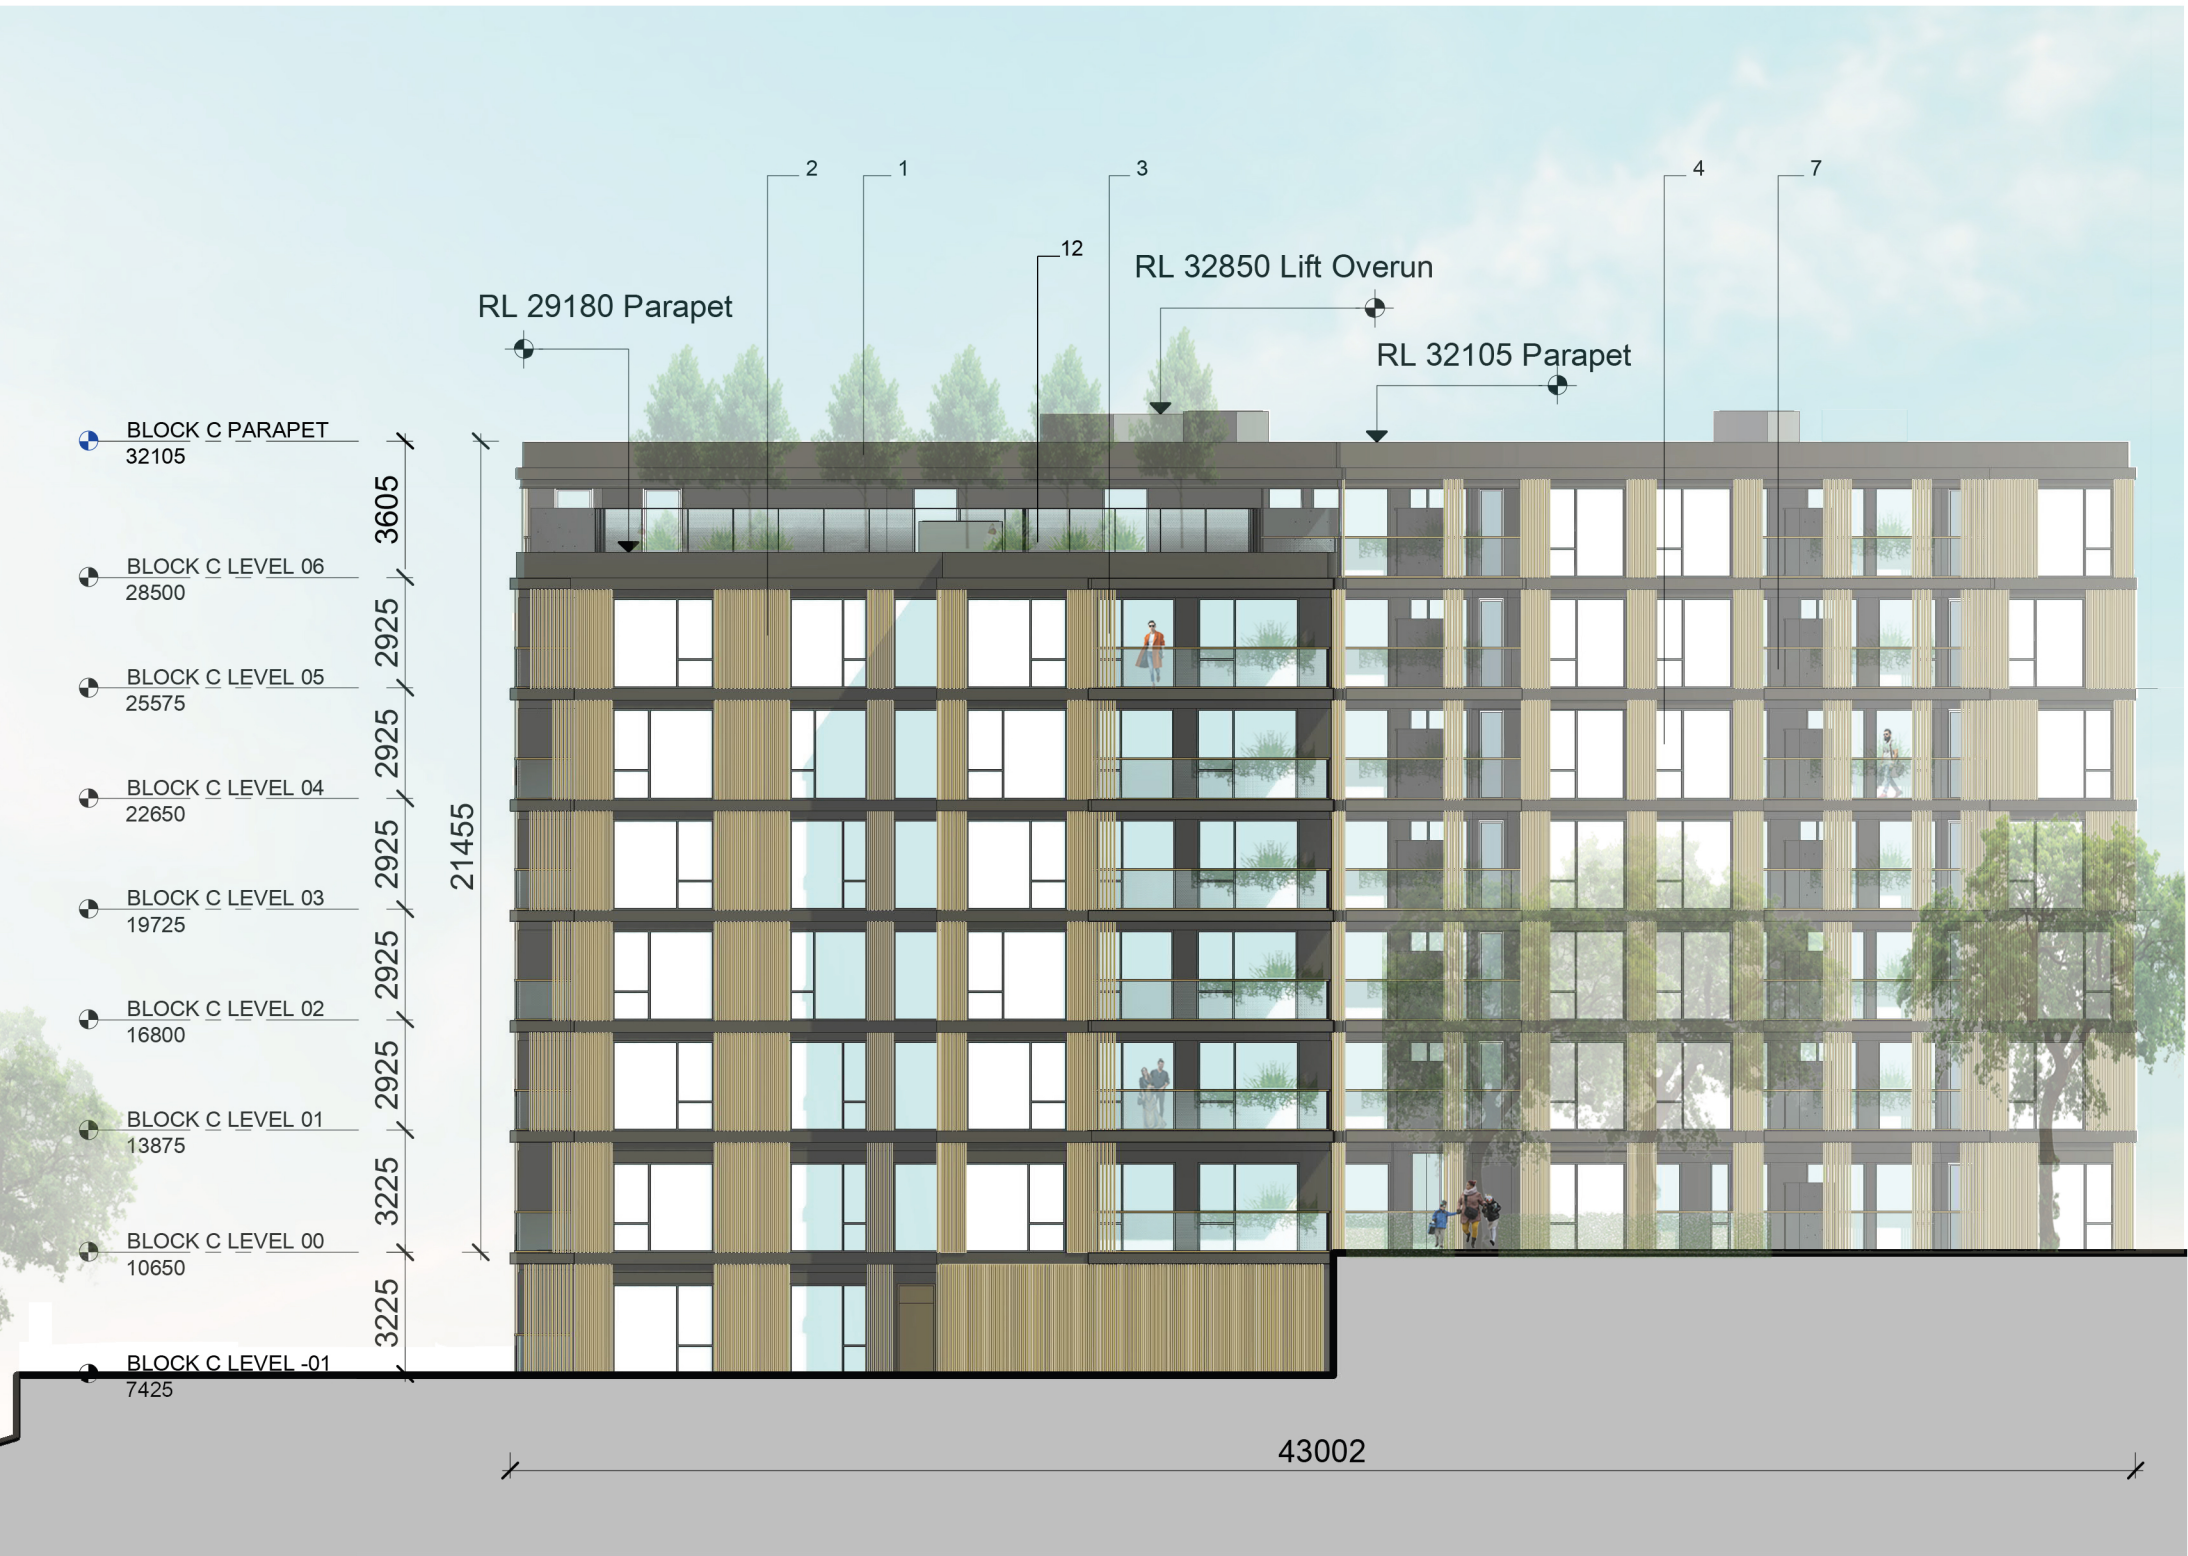

1.0 East Elevation
SCALE: 1 : 200



2.0 North Elevation
SCALE: 1 : 200




3.0 South Elevation
SCALE: 1 : 200



4.0 West Elevation
SCALE: 1 : 200

Copyright. All Rights Reserved.
This work is copyright and cannot be produced or copied in any form or by any means (graphic, electronic or mechanical including photocopying) without the written permission of the originator. Any license, express or implied, to use this document for any purpose whatsoever is restricted to the terms of the agreement or implied agreement between the originator and the instructing party.
Levels and contours are relative to an Ordnance Survey Datum
Figured dimensions in millimetres.
All drawings are to be read in conjunction with Architectural Specification.

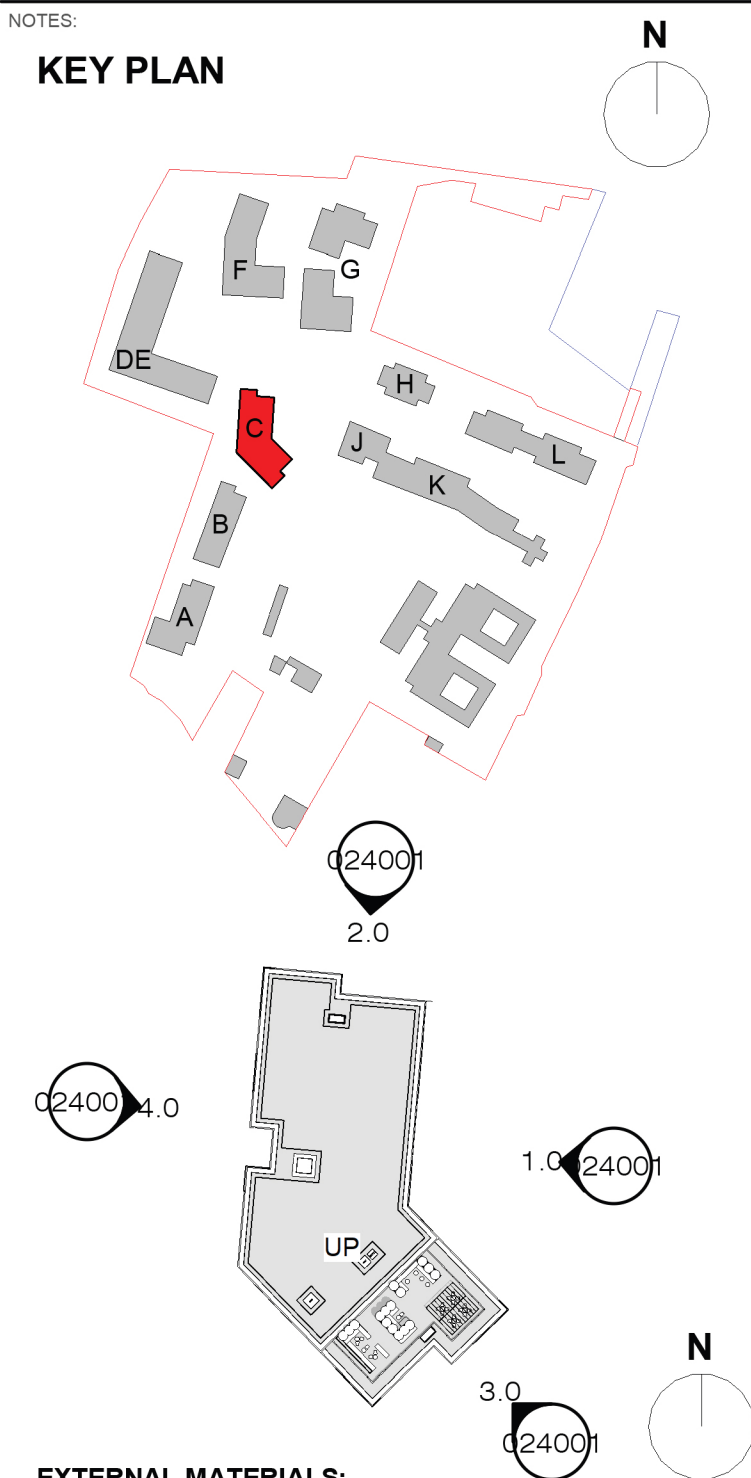

EXTERNAL MATERIALS:

- 1 RAL 7022
- 2 Linear Ribbed Metal Clad Insulated Rainscreen with RAL finish
- 3 Linear Ribbed Metal Screen with RAL finish
- 4 Alu-Clad Windows with RAL 7022 PPC Frames
- 5 RAL 7022 PPC Louvred Metal Doors
- 6 Clear Glass Screens with RAL 7022 Metal Frames
- 7 Clear Glass Balustrades
- 10 Bin Store - Galvanised Steel Bars with Sedum Roof
- 11 Bike Store - Timber Slats
- 12 Glazed Screens

REVISION SCHEDULE			
NO.	DATE	ISSUED BY	DESCRIPTION
P01	21/10/2022	PB	LRD Pre-App
P02	03/03/2023	PB	LRD Application

PROJECT
ST. VINCENTS HOSPITAL FAIRVIEW REDEVELOPMENT

PROJECT ADDRESS
St Vincent's Hospital, Fairview, Dublin 3

CLIENT
St. Vincent's Hospital Fairview

PROJECT TEAM
STW
Scott Tallon Walker ARCHITECTS
19 Merrion Square, Dublin 2, Ireland
Tel: +353 (0)1 669 3000
Email: mail@stwarchitects.com
Web: www.stwarchitects.com

DRAWING
Block C Elevations

SCALE @A1 1:200	ISSUED: 03/03/2023
DRAWN BY: MJ	CHECKED BY: Checker
PROJECT NO. 20006	PROJECT ARCHITECT: PAUL BARRY
DRAWING NO. SVRD-STW-C-ZZ-DR-A-024001	REVISION P02