


Copyright. All Rights Reserved.
This work is copyright and cannot be produced or copied in any form or by any means (graphic, electronic or mechanical including photocopying) without the written permission of the originator. Any license, express or implied, to use this document for any purpose whatsoever is restricted to the terms of the agreement or implied agreement between the originator and the instructing party.
Levels and contours are relative to an Ordnance Survey Datum
Figured dimensions in millimetres.
All drawings are to be read in conjunction with Architectural Specification.

NOTES:

KEY PLAN

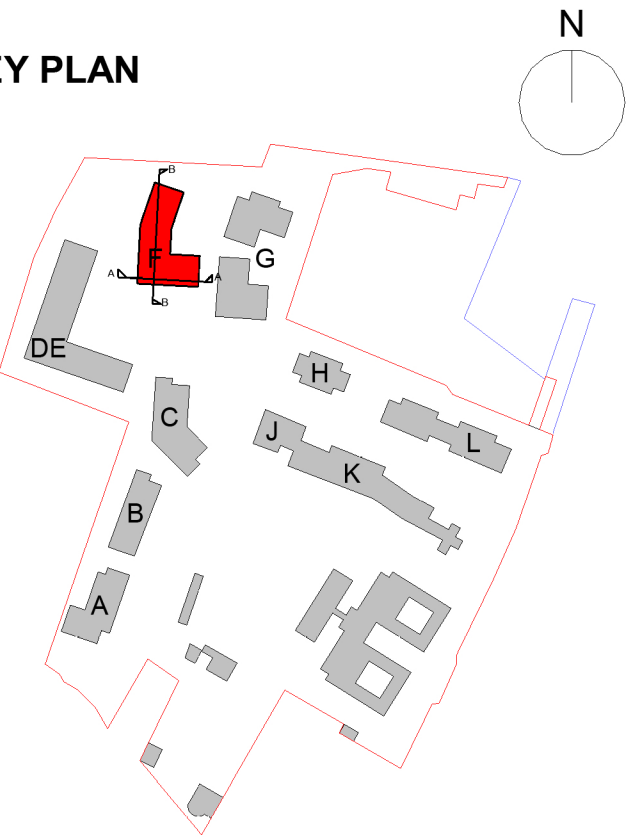

EXTERNAL MATERIALS:

- 1 Light Grey Brick
- 2 Textured Light Grey Brick
- 3 Textured Dark Grey Brick
- 4 Metal Panels with RAL 7022 finish
- 5 Double Glazed windows with RAL 7022 frames
- 6 Metal Louvres with RAL 7022 finish
- 7 'Hit and Miss' Textured Light Grey Brick with Double Glazed Window behind
- 8 Metal Railings with RAL 7022 finish
- 11 Bike Store - Timber Slats

BIODIVERSITY ENHANCEMENT (See Landscape Design Statement- 3.10 Landscape Design Strategies : Biodiversity Enhancements for further details)

- Swift Box
- Bat Box
- Wooden Bird Box
- Pollinator Nesting Box

REVISION SCHEDULE			
NO.	DATE	ISSUED BY	DESCRIPTION
P01	21/10/22	PB	LRD Pre-APP
P02	03/03/23	PB	LRD Application

PROJECT

ST. VINCENT'S HOSPITAL FAIRVIEW REDEVELOPMENT

PROJECT ADDRESS

St Vincent's Hospital,
Fairview, Dublin 3

CLIENT

St. Vincent's Hospital Fairview

PROJECT TEAM




19 Merrion Square, Dublin 2, Ireland
Tel: +353 (0)1 669 3000
Email: mail@stwarchitects.com
Web: www.stwarchitects.com

DRAWING

Block F East & West Elevations

SCALE @A1 1:200	ISSUED: 03/03/23
DRAWN BY: MJ	CHECKED BY: Checker
PROJECT NO. 20006	PROJECT ARCHITECT: PAUL BARRY
DRAWING NO. SVRD-STW-F-ZZ-DR-A-024001	REVISION P02

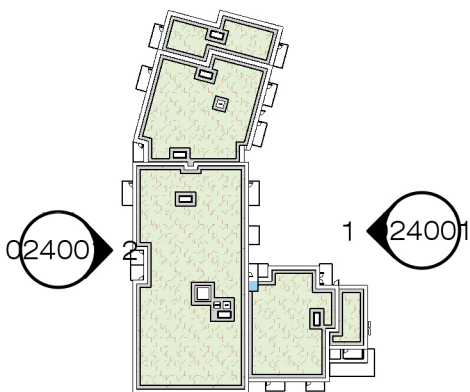

2 WEST ELEVATION
SCALE: 1 : 200



1 EAST ELEVATION
SCALE: 1 : 200