


NOTES:

KEY PLAN

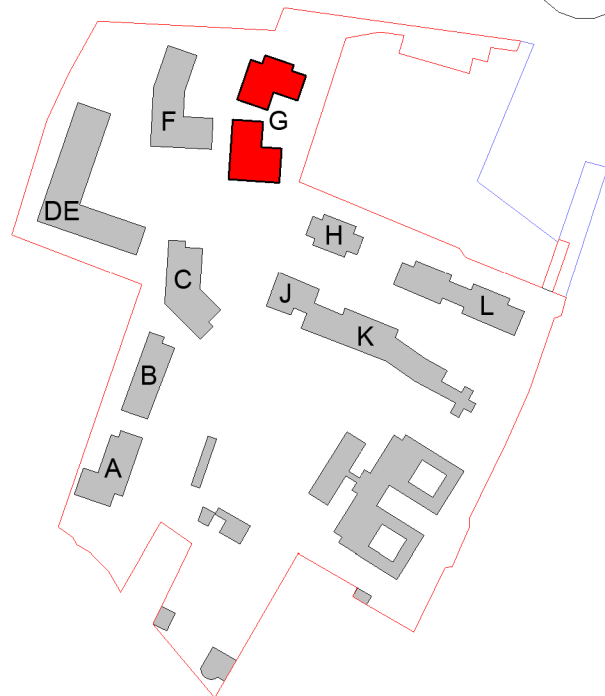

EXTERNAL MATERIALS:

- 1 Light Grey Brick
- 2 Textured Light Grey Brick
- 3 Textured Dark Grey Brick
- 4 Metal Panels with RAL 7022 finish
- 5 Double Glazed windows with RAL 7022 frames
- 6 Metal Louvres with RAL 7022 finish
- 7 'Hit and Miss' Textured Light Grey Brick with Double Glazed Window behind
- 8 Metal Railings with RAL 7022 finish

BIODIVERSITY ENHANCEMENT (See Landscape Design Statement- 3.10 Landscape Design Strategies : Biodiversity Enhancements for further details)

- Swift Box
- Bat Box
- Wooden Bird Box
- Pollinator Nesting Box

REVISION SCHEDULE			
NO.	DATE	ISSUED BY	DESCRIPTION
P01	21/10/2022	PB	LRD Pre-App
P02	03/03/23	PB	LRD Application

PROJECT

ST. VINCENT'S HOSPITAL FAIRVIEW REDEVELOPMENT

PROJECT ADDRESS

St Vincent's Hospital,
Fairview, Dublin 3

CLIENT

St. Vincent's Hospital Fairview

PROJECT TEAM



19 Merrion Square, Dublin 2, Ireland
Tel: +353 (0)1 669 3000
Email: mail@stwarchitects.com
Web: www.stwarchitects.com

DRAWING

Block G East & West Elevations

SCALE @A1 1:200		ISSUED: 03/03/23	
DRAWN BY: MJ		CHECKED BY: Checker	
PROJECT NO. 20006		PROJECT ARCHITECT: PAUL BARRY	
DRAWING NO. SVRD-STW-G-ZZ-DR-A-024001		REVISION P02	



1 EAST ELEVATION

SCALE: 1 : 200



2 WEST ELEVATION

SCALE: 1 : 200

