


NOTES:

KEY PLAN

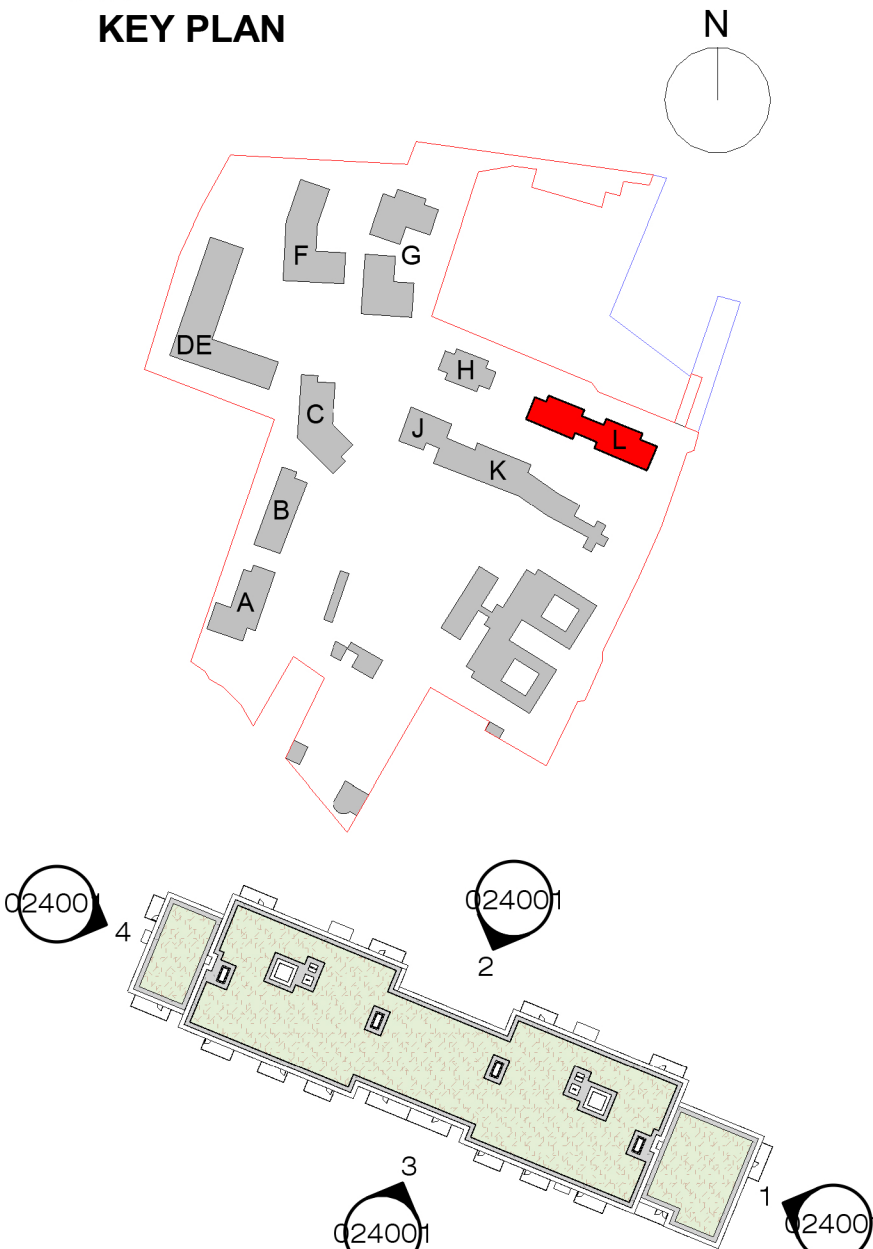

EXTERNAL MATERIALS:

- 1 Light Buff Brick
- 2 Bronze RAL Metal Louvres
- 3 Bronze RAL Metal
- 4 Textured Light Buff Brick
- 5 Bronze RAL Alu-clad Windows
- 10 Bin Store - Galvanised Steel Bars with Sedum Roof
- 11 Bin Store - Timber Slats

BIODIVERSITY ENHANCEMENT (See Landscape Design Statement- 3.10 Landscape Design Strategies : Biodiversity Enhancements for further details)

- Swift Box
- Bat Box
- Wooden Bird Box
- Pollinator Nesting Box

REVISION SCHEDULE

NO.	DATE	ISSUED BY	DESCRIPTION
P01	21/10/22	PB	LRD Pre-App
P02	03/03/23	PB	LRD Application

PROJECT

ST. VINCENTS HOSPITAL FAIRVIEW REDEVELOPMENT

PROJECT ADDRESS

St. Vincent's Hospital,
Fairview, Dublin 3

CLIENT

St. Vincent's Hospital Fairview

PROJECT TEAM



19 Merrion Square, Dublin 2, Ireland
Tel: +353 (0)1 669 3000
Email: mail@stwarchitects.com
Web: www.stwarchitects.com

DRAWING

Block L Elevations

SCALE @A1 1:200	ISSUED: 03/03/23
DRAWN BY: MJ	CHECKED BY: Checker
PROJECT NO. 20006	PROJECT ARCHITECT: PAUL BARRY
DRAWING NO. SVRD-STW-L-ZZ-DR-A-024001	REVISION P02



2 NORTH ELEVATION

SCALE: 1 : 200



1 EAST ELEVATION

SCALE: 1 : 200



4 WEST ELEVATION

SCALE: 1 : 200



3 SOUTH ELEVATION

SCALE: 1 : 200