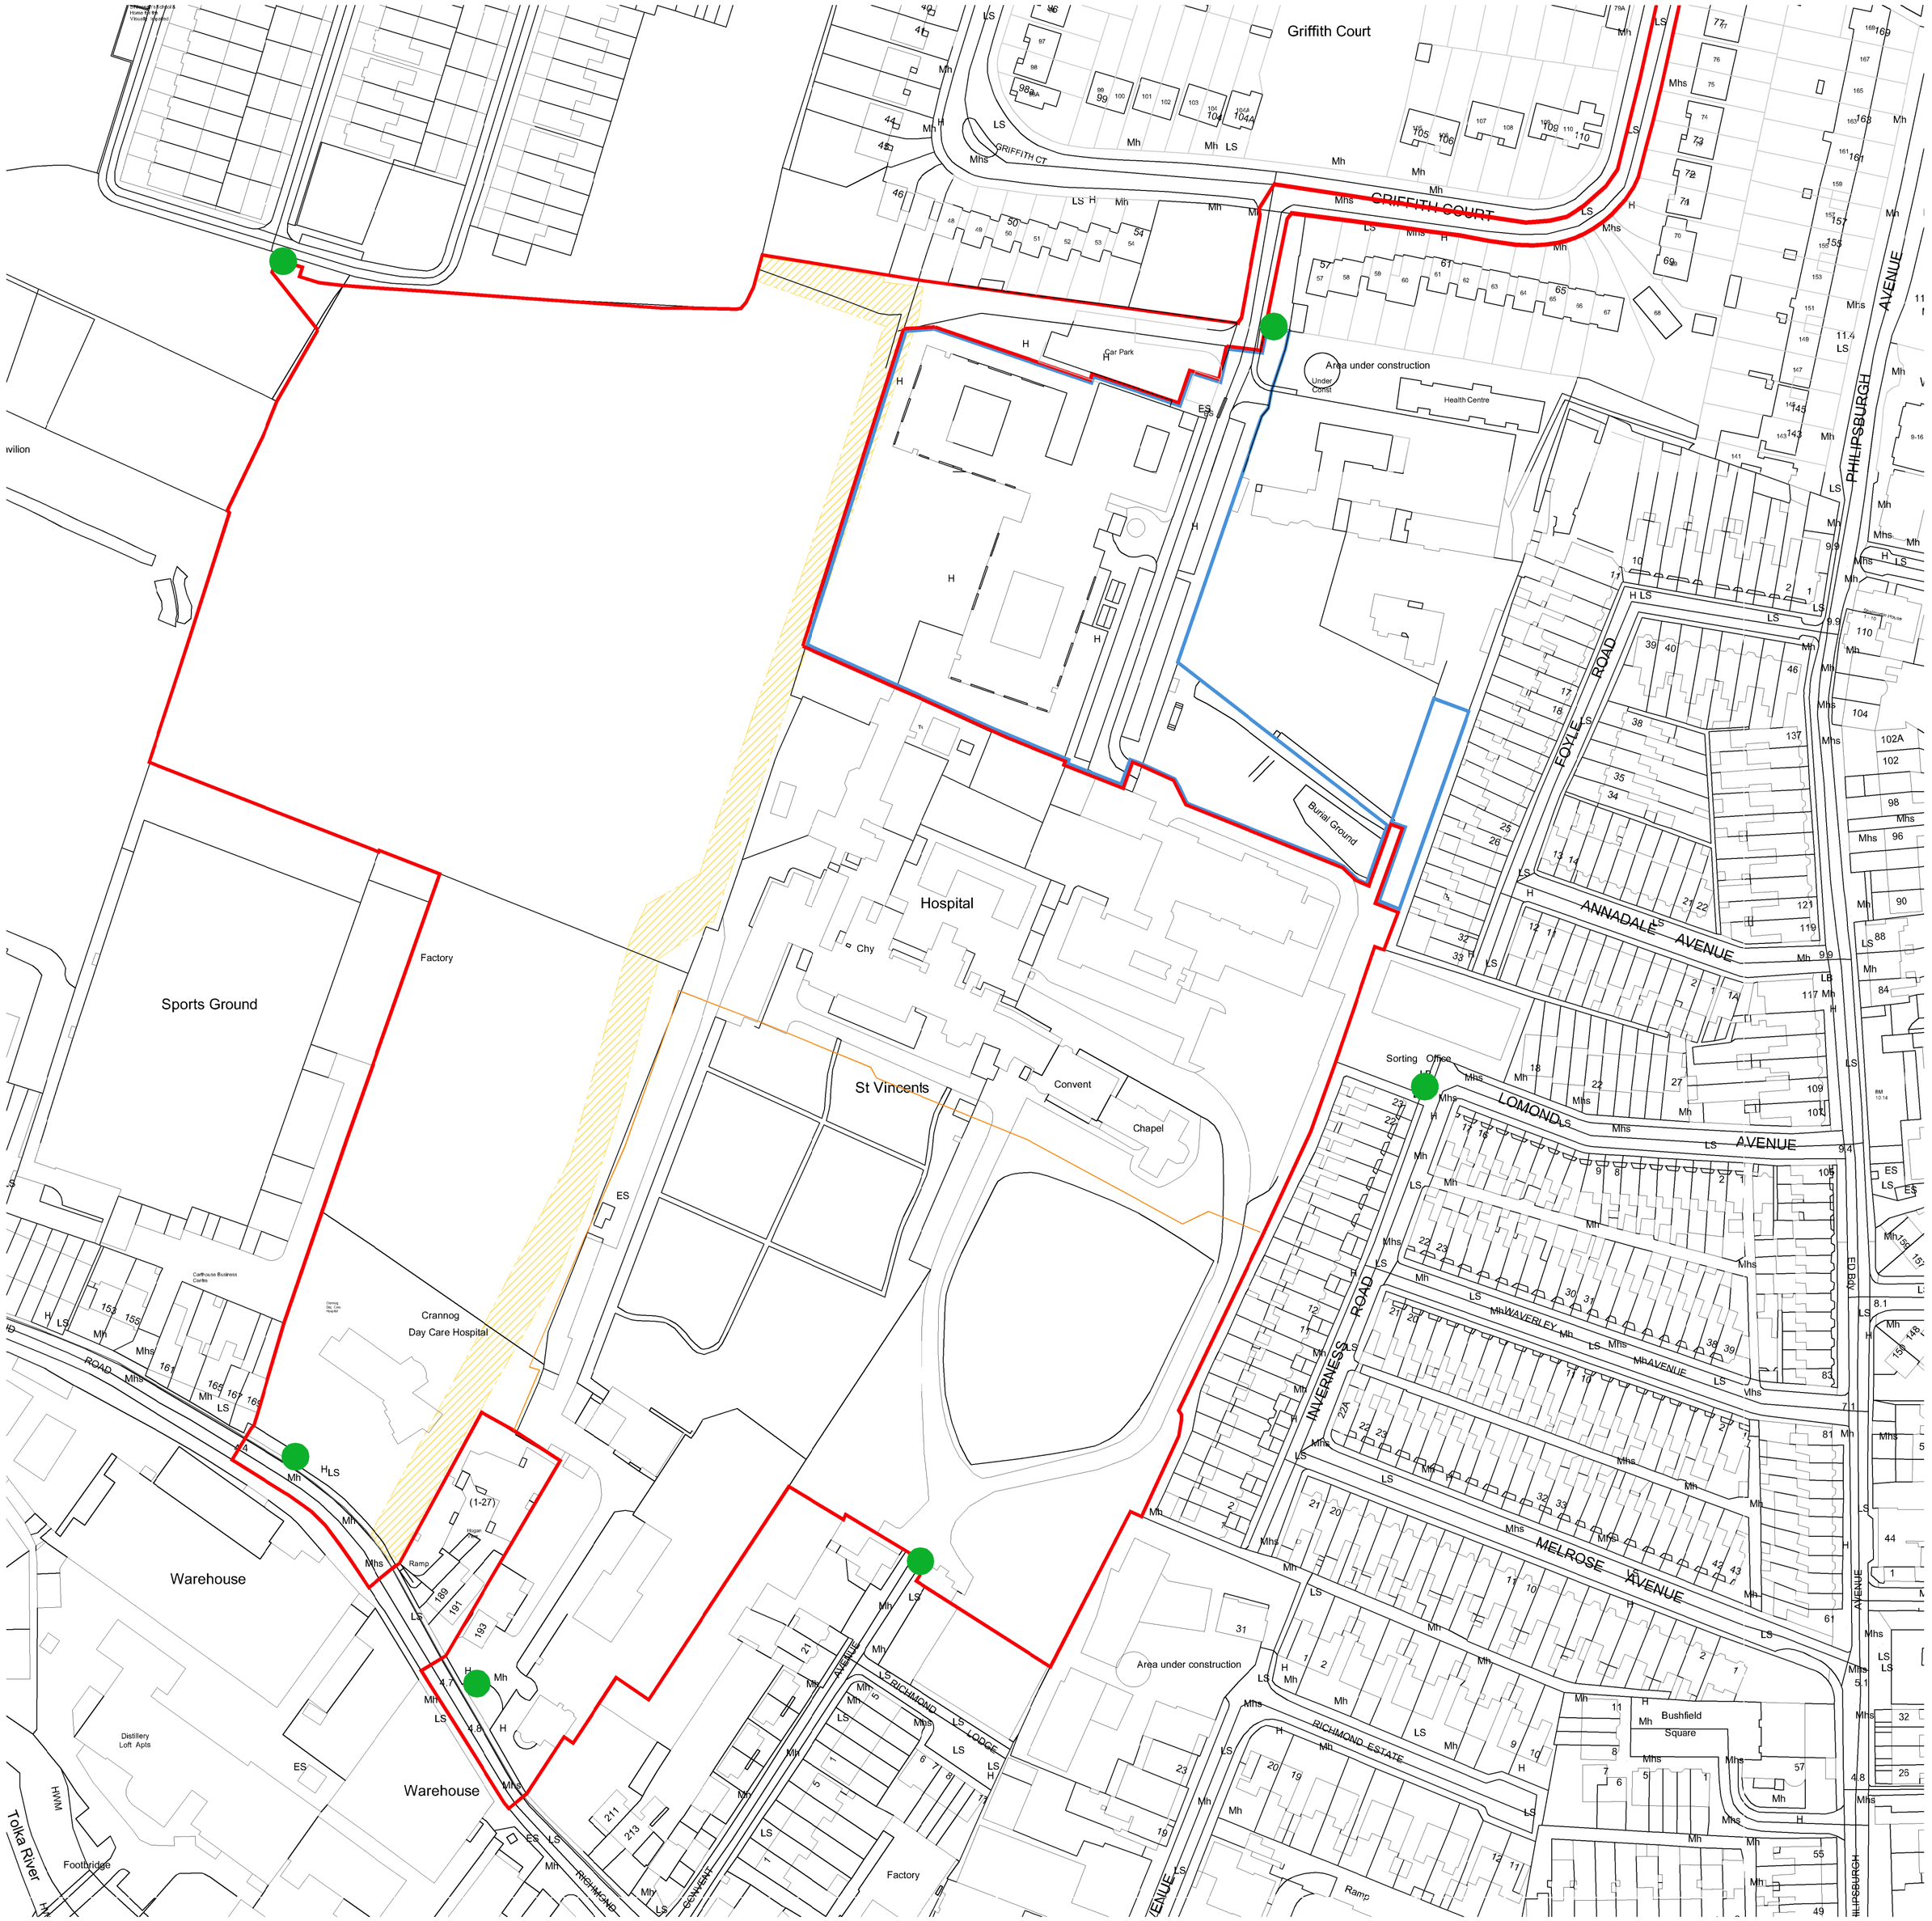

- APPLICATION SITE BOUNDARY
- LANDS IN LEGAL OWNERSHIP OF THE APPLICANT
- BOUNDARY BETWEEN PROPOSED RESIDENTIAL AND PROPOSED NEW HOSPITAL
- WAYLEAVE OVER UNDERGROUND SERVICES
- LOCATION OF SITE NOTICES

Copyright. All Rights Reserved.
This work is copyright and cannot be produced or copied in any form or by any means (graphic, electronic or mechanical including photocopying) without the written permission of the originator. Any license, express or implied, to use this document for any purpose whatsoever is restricted to the terms of the agreement or implied agreement between the originator and the instructing party.

Levels and contours are relative to an Ordnance Survey Datum

Figured dimensions in millimetres.

All drawings are to be read in conjunction with Architectural Specification.

NOTES:

GENERAL DRAWING NOTE:

1. THIS DRAWING IS INTENDED FOR PLANNING PURPOSES ONLY.
2. THIS DRAWING IS INTENDED TO BE READ IN CONJUNCTION WITH THE FOLLOWING DOCUMENTATION:
   - THE 'PROPOSED' DRAWING SERIES
   - THE 'SCHEDULE OF WORKS'
   - THE 'CONSERVATION REPORT'
   - THE 'PLANNING DESIGN STATEMENT'
3. PLEASE REFER TO THE 'SCHEDULE OF WORKS DOCUMENT FOR SCOPE OF WORKS ASSOCIATED WITH ALL LOCATION SPECIFIC TAGS ON THIS DRAWING.
4. DO NOT SCALE FROM DRAWINGS - REFER TO FIGURED DIMENSIONS ONLY. ALL DISCREPANCIES OR INCONSISTENCIES ARE TO BE REPORTED IMMEDIATELY TO THE ARCHITECT.
5. ALL RETAINED EXISTING WINDOWS TO BE REPAIRED AND REDECORATED IN ACCORDANCE WITH THE ARCHITECT'S SPECIFICATIONS AND CONSERVATION REPORT.

N

Ordnance Survey Ireland License No AR 009423 © Government of Ireland

Map Series / Map Sheets

1:1,000 | 3198-12

1:1,000 | 3198-11

1:1,000 | 3198-07

1:1,000 | 3198-06

Development Centre Point Coordinates:
X,Y= 716809.8466,736577.0773

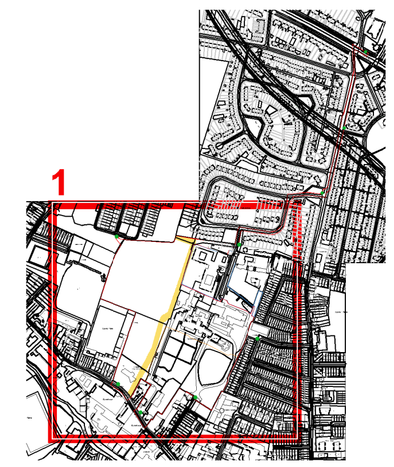

REVISION SCHEDULE

NO.	DATE	ISSUED BY	DESCRIPTION
P01	21/10/2022	AE	LRD Pre-App
P02	16/03/2023	PB	LRD Application

PROJECT

ST. VINCENT'S HOSPITAL FAIRVIEW REDEVELOPMENT

CLIENT

ST. VINCENT'S HOSPITAL FAIRVIEW

PROJECT ADDRESS

ST. VINCENT'S HOSPITAL, FAIRVIEW, DUBLIN 3

PROJECT TEAM

STW Scott Tallon Walker ARCHITECTS
19 Merrion Square, Dublin 2, Ireland
Tel: +353 (0)1 669 3000
Email: mail@stwarchitects.com
Web: www.stwarchitects.com

DRAWING

SITE LOCATION MAP 1

SCALE @A1	ISSUED:
1:1000	03/03/2023
DRAWN BY:	CHECKED BY:
Paul Barry	Ronan Phelan
PROJECT NO.	PROJECT ARCHITECT:
20006	Paul Barry
DRAWING NO.	REVISION
SVRD-STW-ST-00-DR-A-022001	P02